

GATE PLAN

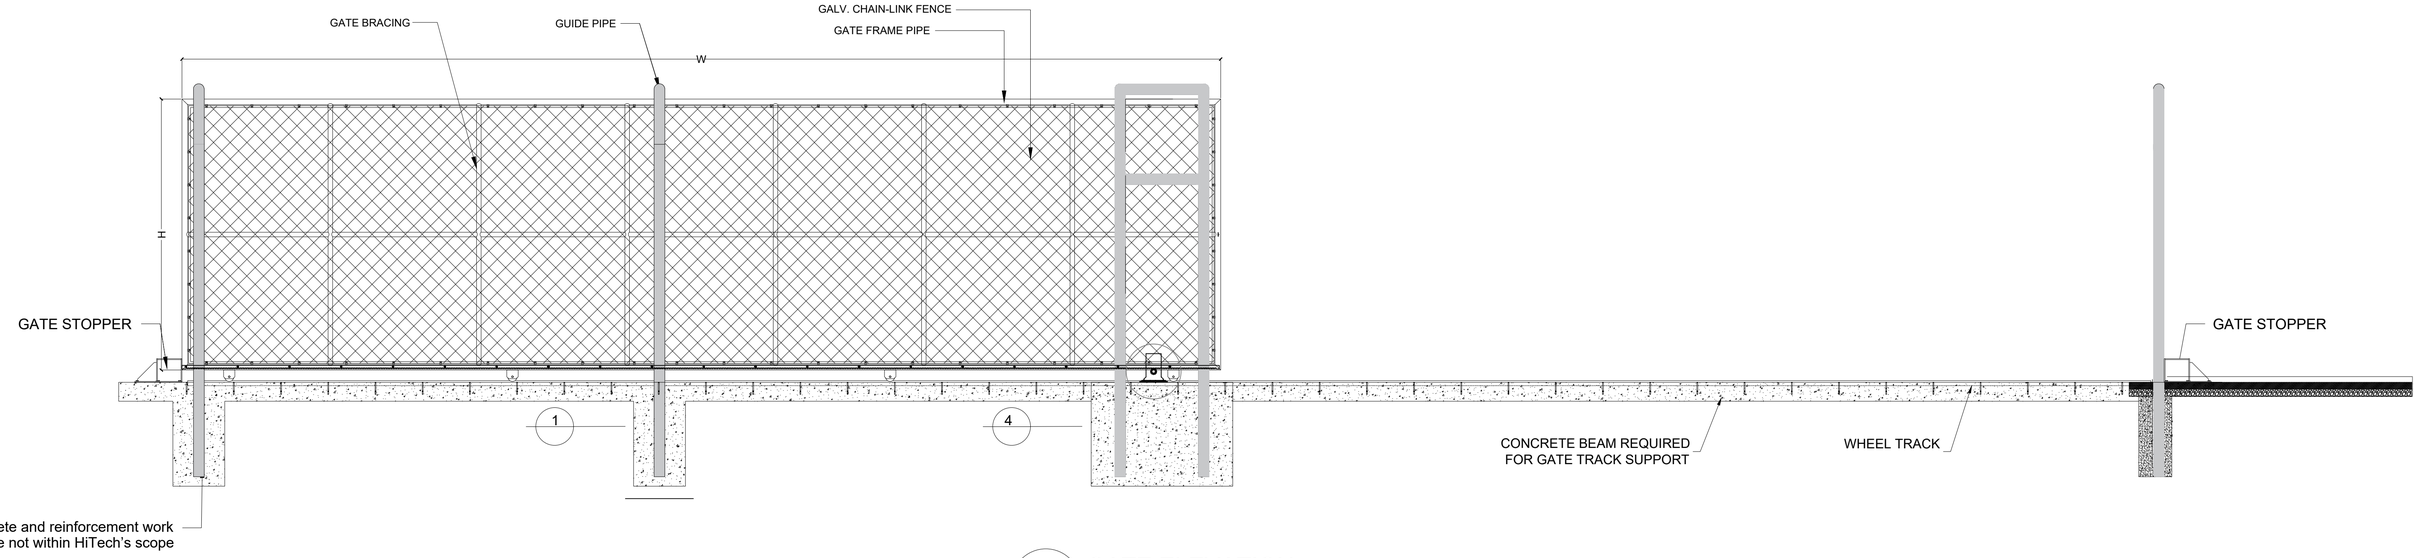

GATE ELEVATION

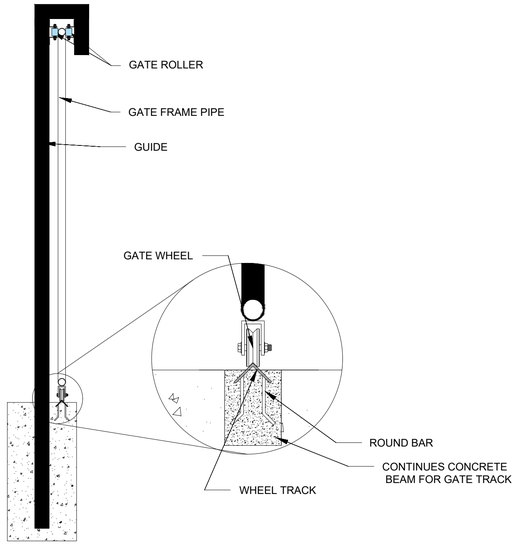

1 DETAIL

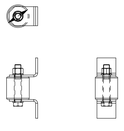

2 DETAIL

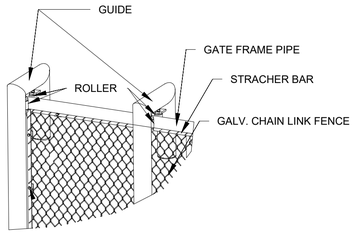

ISOMETRIC VIEW
@ ABOVE SIDE OF GATE

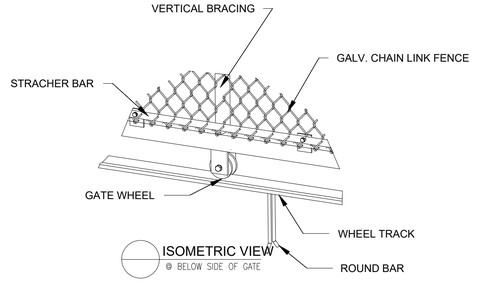

ISOMETRIC VIEW
@ BELOW SIDE OF GATE

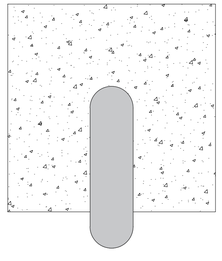

3 DETAIL
Scale 1:05

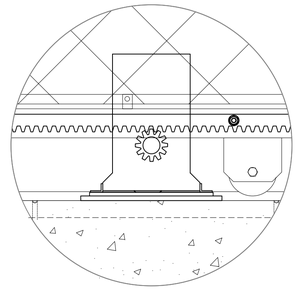

4 DETAIL
Scale 1:05